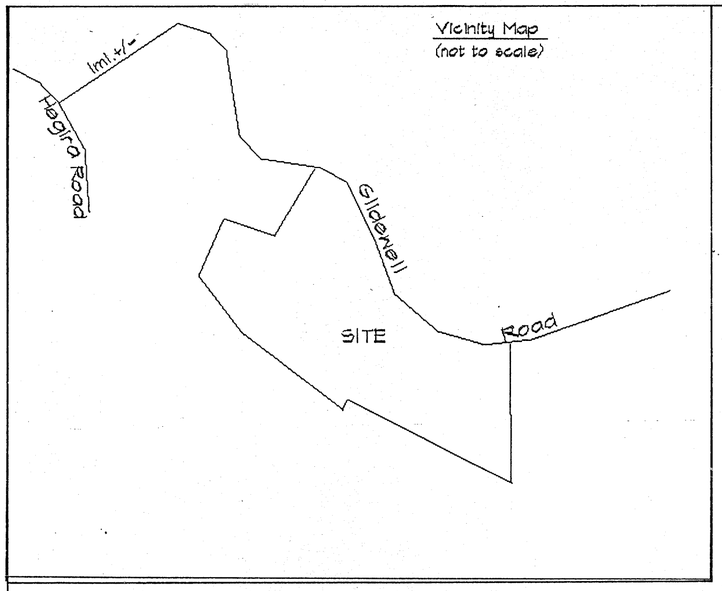

Source of Title: Being a part of the same lands described in deed book 134 page 670 of the Clinton County Clerk's Office.

GRAPHIC SCALE 1"=300'

0 300 600 900

Magnetic North 3/03

The basis for the bearings being correlated to a previous magnetic observation taken in the field on 3/21/03.

Note: This survey being subject to any easements right-of-ways, and any other conveyances which may affect the same.

Note: Area which lies on the east side of forty foot right-of-way and north of Lot #18 and is a varied width and nowhere does the right-of-way coincide with the eastern boundary line.

Legend

- 1/2"x18" iron pin set with plastic cap stamped "Staton 2603/1545"
- iron pin found
- meander point
- stone (found)
- fence
- p.k. nail set
- p.k. nail (found)
- concrete marker (found)

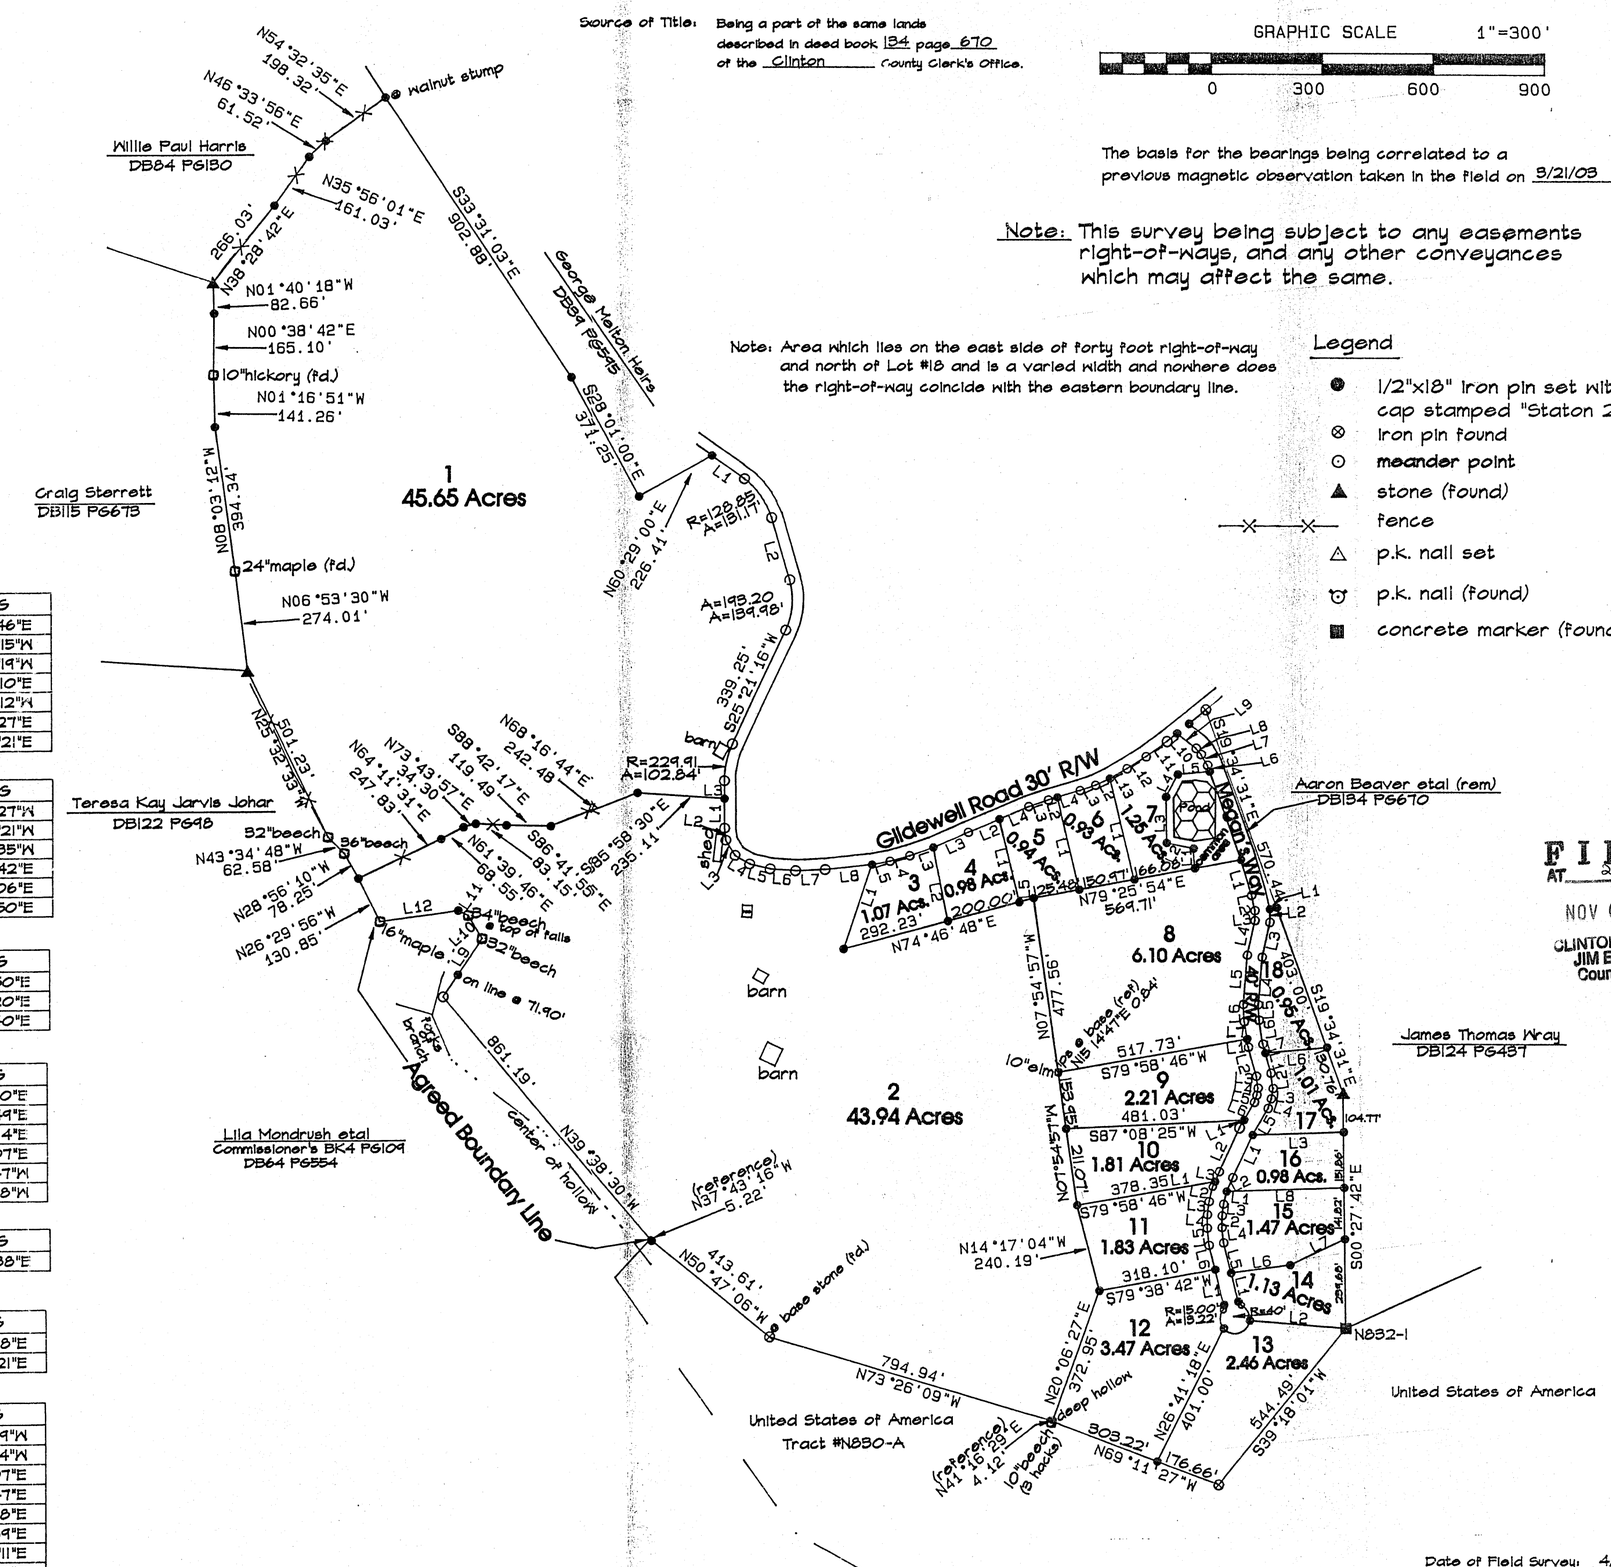

FILED
AT 200 P.M.
NOV 01 2007
CLINTON COUNTY
JIM ELMORE
County Clerk

Tract #1 Calls

	DISTANCE	BEARING
L1	108.84'	S53°55'20"E
L2	179.42'	S16°09'25"E
L3	49.24'	N00°16'23"W

Tract #2 Calls

	DISTANCE	BEARING
L1	81.06'	S00°16'23"E
L2	83.25'	S05°40'53"E
L3	49.00'	S30°52'44"E
L4	46.26'	S58°48'12"E
L5	57.24'	S76°05'26"E
L6	67.75'	N85°29'46"W
L7	80.13'	N87°40'03"E
L8	127.16'	N83°30'22"E
L9	189.87'	N83°45'19"E
L10	72.45'	N80°22'36"W
L11	31.13'	N63°07'41"W
L12	213.01'	S82°04'07"W

Lot #3 Calls

	DISTANCE	BEARING
L1	242.18'	N18°30'00"E
L2	203.87'	N10°57'57"W
L3	67.93'	N70°08'17"E
L4	55.70'	N74°15'25"E
L5	49.69'	N79°33'22"E

Lot #4 Calls

	DISTANCE	BEARING
L1	232.53'	S13°23'54"E
L2	91.65'	N66°36'22"E
L3	102.79'	N65°46'54"E

Lot #5 Calls

	DISTANCE	BEARING
L1	259.62'	S13°23'54"E
L2	24.81'	N73°11'46"E
L3	55.82'	N70°43'43"E
L4	86.32'	S66°36'22"W
L5	40.00'	S74°46'48"W

Lot #6 Calls

	DISTANCE	BEARING
L1	284.75'	S13°23'54"E
L2	43.03'	S64°19'23"W
L3	44.10'	S70°32'19"W
L4	65.00'	S73°11'46"W

Lot #7 Calls

	DISTANCE	BEARING
L1	54.29'	N03°33'03"W
L2	73.88'	N77°48'53"W
L3	126.28'	S01°00'42"E
L4	69.05'	N27°14'23"E
L5	86.75'	N84°12'27"E
L6	17.19'	N19°16'15"W
L7	34.17'	N30°07'27"W
L8	21.46'	N39°37'09"W
L9	64.51'	N52°11'02"W
L10	34.79'	S51°31'47"W
L11	69.27'	S54°19'02"W
L12	61.84'	S57°54'21"W
L13	53.13'	S59°56'21"W

Lot #8 Calls

	DISTANCE	BEARING
L1	100.73'	N16°20'25"W
L2	42.27'	N12°28'38"W
L3	26.91'	N00°10'15"W
L4	96.26'	N12°25'54"E
L5	135.13'	S04°45'49"W
L6	47.23'	N03°02'12"W
L7	47.34'	S09°03'27"E

Lot #18 Calls

	DISTANCE	BEARING
L1	19.36'	N79°58'46"E
L2	36.17'	N00°10'15"W
L3	96.96'	S12°31'19"W
L4	130.37'	N04°46'10"E
L5	42.26'	N03°02'12"W
L6	65.24'	S09°03'27"E
L7	25.00'	S15°36'21"E

Lot #9 Calls

	DISTANCE	BEARING
L1	22.29'	N09°03'27"W
L2	80.99'	N15°36'21"W
L3	32.61'	N08°03'35"W
L4	19.15'	N10°08'42"E
L5	20.35'	N18°54'06"E
L6	55.76'	N30°15'50"E

Lot #10 Calls

	DISTANCE	BEARING
L1	24.64'	N30°15'50"E
L2	160.33'	N24°27'20"E
L3	29.62'	N23°28'40"E

Lot #11 Calls

	DISTANCE	BEARING
L1	15.66'	N23°28'40"E
L2	42.02'	N13°37'49"E
L3	36.47'	N07°26'14"E
L4	37.28'	N00°58'07"E
L5	47.83'	N05°57'47"W
L6	67.17'	N13°53'38"W

Lot #12 Calls

	DISTANCE	BEARING
L1	97.57'	S13°53'38"E

Lot #14 Calls

	DISTANCE	BEARING
L1	77.97'	S13°53'38"E
L2	260.38'	S85°22'21"E

Lot #15 Calls

	DISTANCE	BEARING
L1	36.41'	S13°37'49"W
L2	32.05'	S07°26'14"W
L3	32.60'	N00°58'07"E
L4	42.63'	S05°57'47"E
L5	84.00'	S13°53'38"E
L6	160.66'	N82°12'39"E
L7	163.76'	N64°23'11"E
L8	317.20'	N88°04'08"E

Lot #16 Calls

	DISTANCE	BEARING
L1	127.77'	N24°39'44"E
L2	41.58'	N23°28'40"E
L3	246.06'	N88°04'08"E

Lot #17 Calls

	DISTANCE	BEARING
L1	56.34'	S15°36'21"E
L2	41.65'	N08°03'35"W
L3	28.62'	S10°08'42"W
L4	27.35'	N18°54'06"E
L5	82.89'	N30°15'19"E
L6	167.29'	N84°49'00"E

Certification

I do hereby certify that the survey depicted by this plat was performed by personnel under my direct supervision by the method of random traverse with sideshots. The unadjusted precision ratio of the traverse was 1:21909 and was not adjusted. The survey as shown hereon is a Class A survey and the accuracy and precision of said survey meets all the specifications of this class.

6/4/07

J.A. Staton, P.L.S. # 2603 Date

STATE OF KENTUCKY
J. A. STATON
2603
LICENSED PROFESSIONAL LAND SURVEYOR

Date of Field Survey: 4/20/07

survey plat for:

Ridges of Dale Hollow
1431 Gildewell Road
(Hegira Community)
Burkesville, Kentucky 42717

plat prepared by:

Clinton Surveying
J.A.Staton, P.L.S. #2603
Rt. 4 Box 936
Hwy 127 & 90
Albany, Kentucky 42602
Ph. (606)-387-7024

scale	date	drawn by:	drwn no.
1"=300'	5/21/07	W.B.	07-019

STATE OF KENTUCKY, COUNTY OF CLINTON, SCT
I, Jim Elmore, Clerk of Clinton County, do hereby certify that the foregoing Plat was, on the 1 day of Nov 2007, at 2:00PM, lodged in my said office, on the 2 day of Nov, 2007, together with this certificate thereon endorsed.
Given under my hand.
CAB ~~BOOK~~ 3 ~~PAGE~~ SIDE 31
JIM ELMORE, CLERK
BY Jennifer Johnson DC